PROJECT
11 Turnberry Court Robina QLD
CLIENT
Mark and Angeline Anthony 55788769 0432731322
DRAWING
LANDSCAPING MASTER PLAN
SCALE 1:200
DATE February 12 2008
DRAWN BY
DANNY ASTLE
GREEN ENVY DESIGNER LANDSCAPES

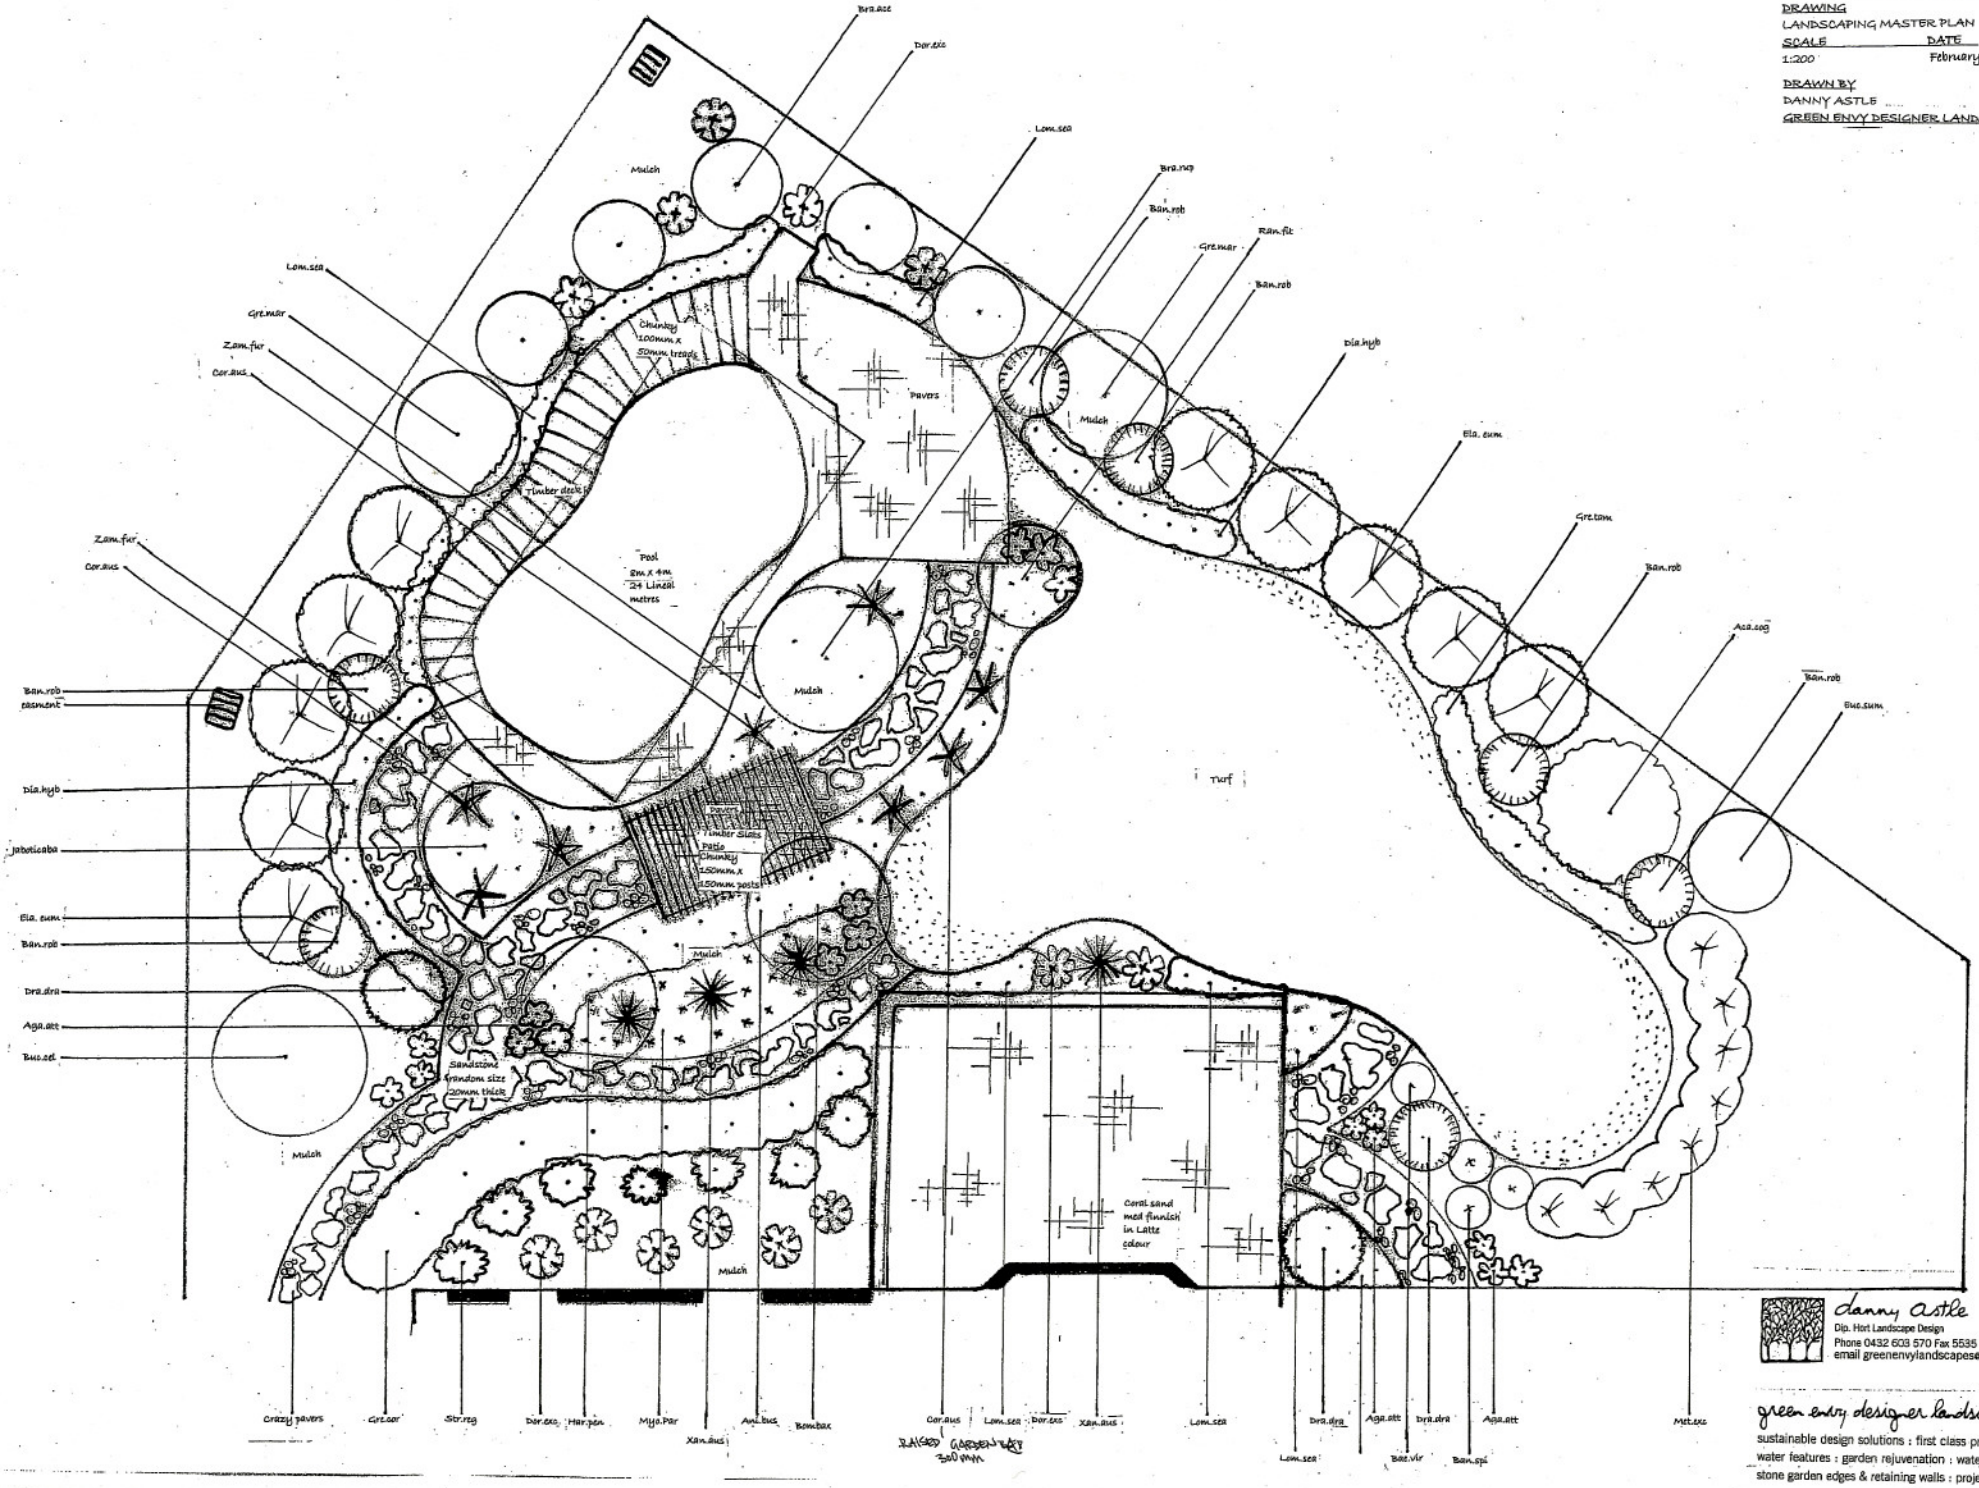

danny astle
Dip. Hort Landscape Design
Phone 0432 603 570 Fax 5535 8943
email greenenvylandscapes@yahoo.com.au

green envy designer landscapes
sustainable design solutions : first class product & service
water features : garden rejuvenation : water wise practises
stone garden edges & retaining walls : project management